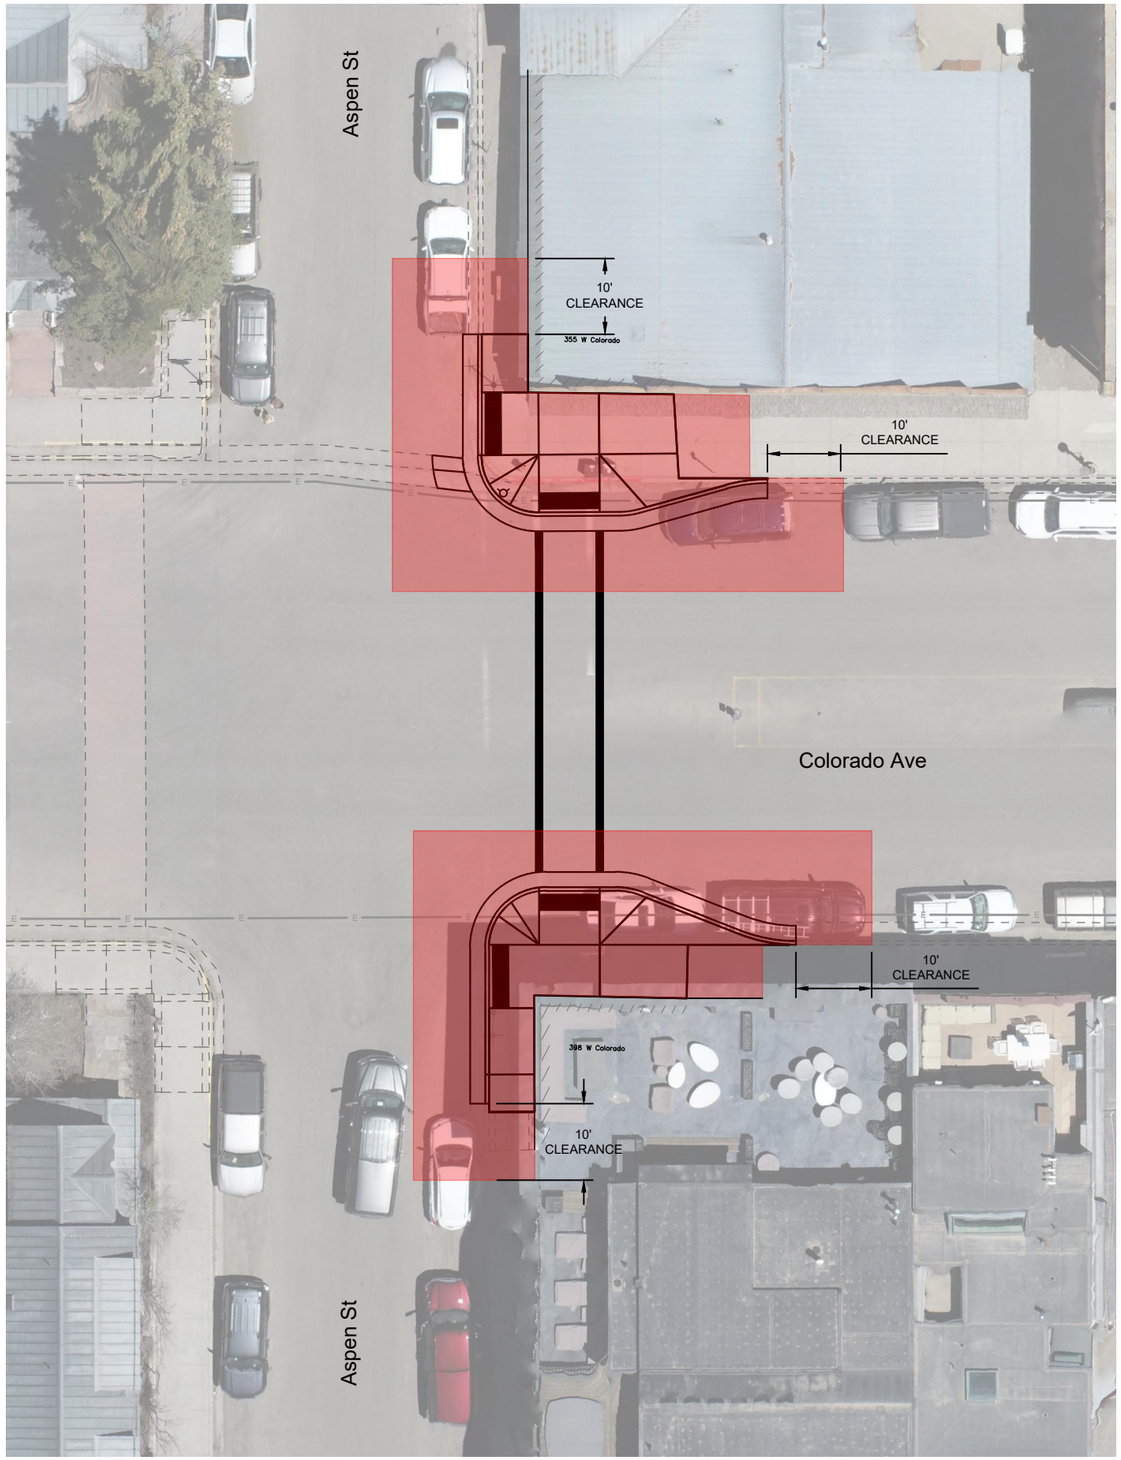

LEGEND

CONSTRUCTION ZONE OFF LIMITS : FOR PARKLETS

Note that construction zone is approximate and is shown for planning and information purposes only. Public Works to determine final locations in coordination with Parklet applicants.

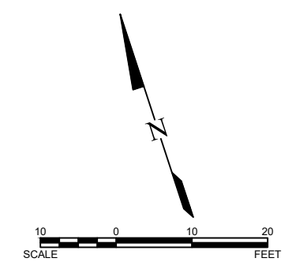

KLJ

NO.	DATE	REVISION

DRAFTED SAM
REVIEWED JR
PROJECT NUMBER 2304-00116
ISSUE DATE 01/2025

COLORADO AVENUE RAMP REPLACEMENT
TOWN OF TELLURIDE
TELLURIDE, CO

PARKLET PLANNING

SHEET 1

FOR BID - SEAL FOR THIS DRAWING IS APPLIED TO THE COVER SHEET

© KLJ ENGINEERING LLC 2025

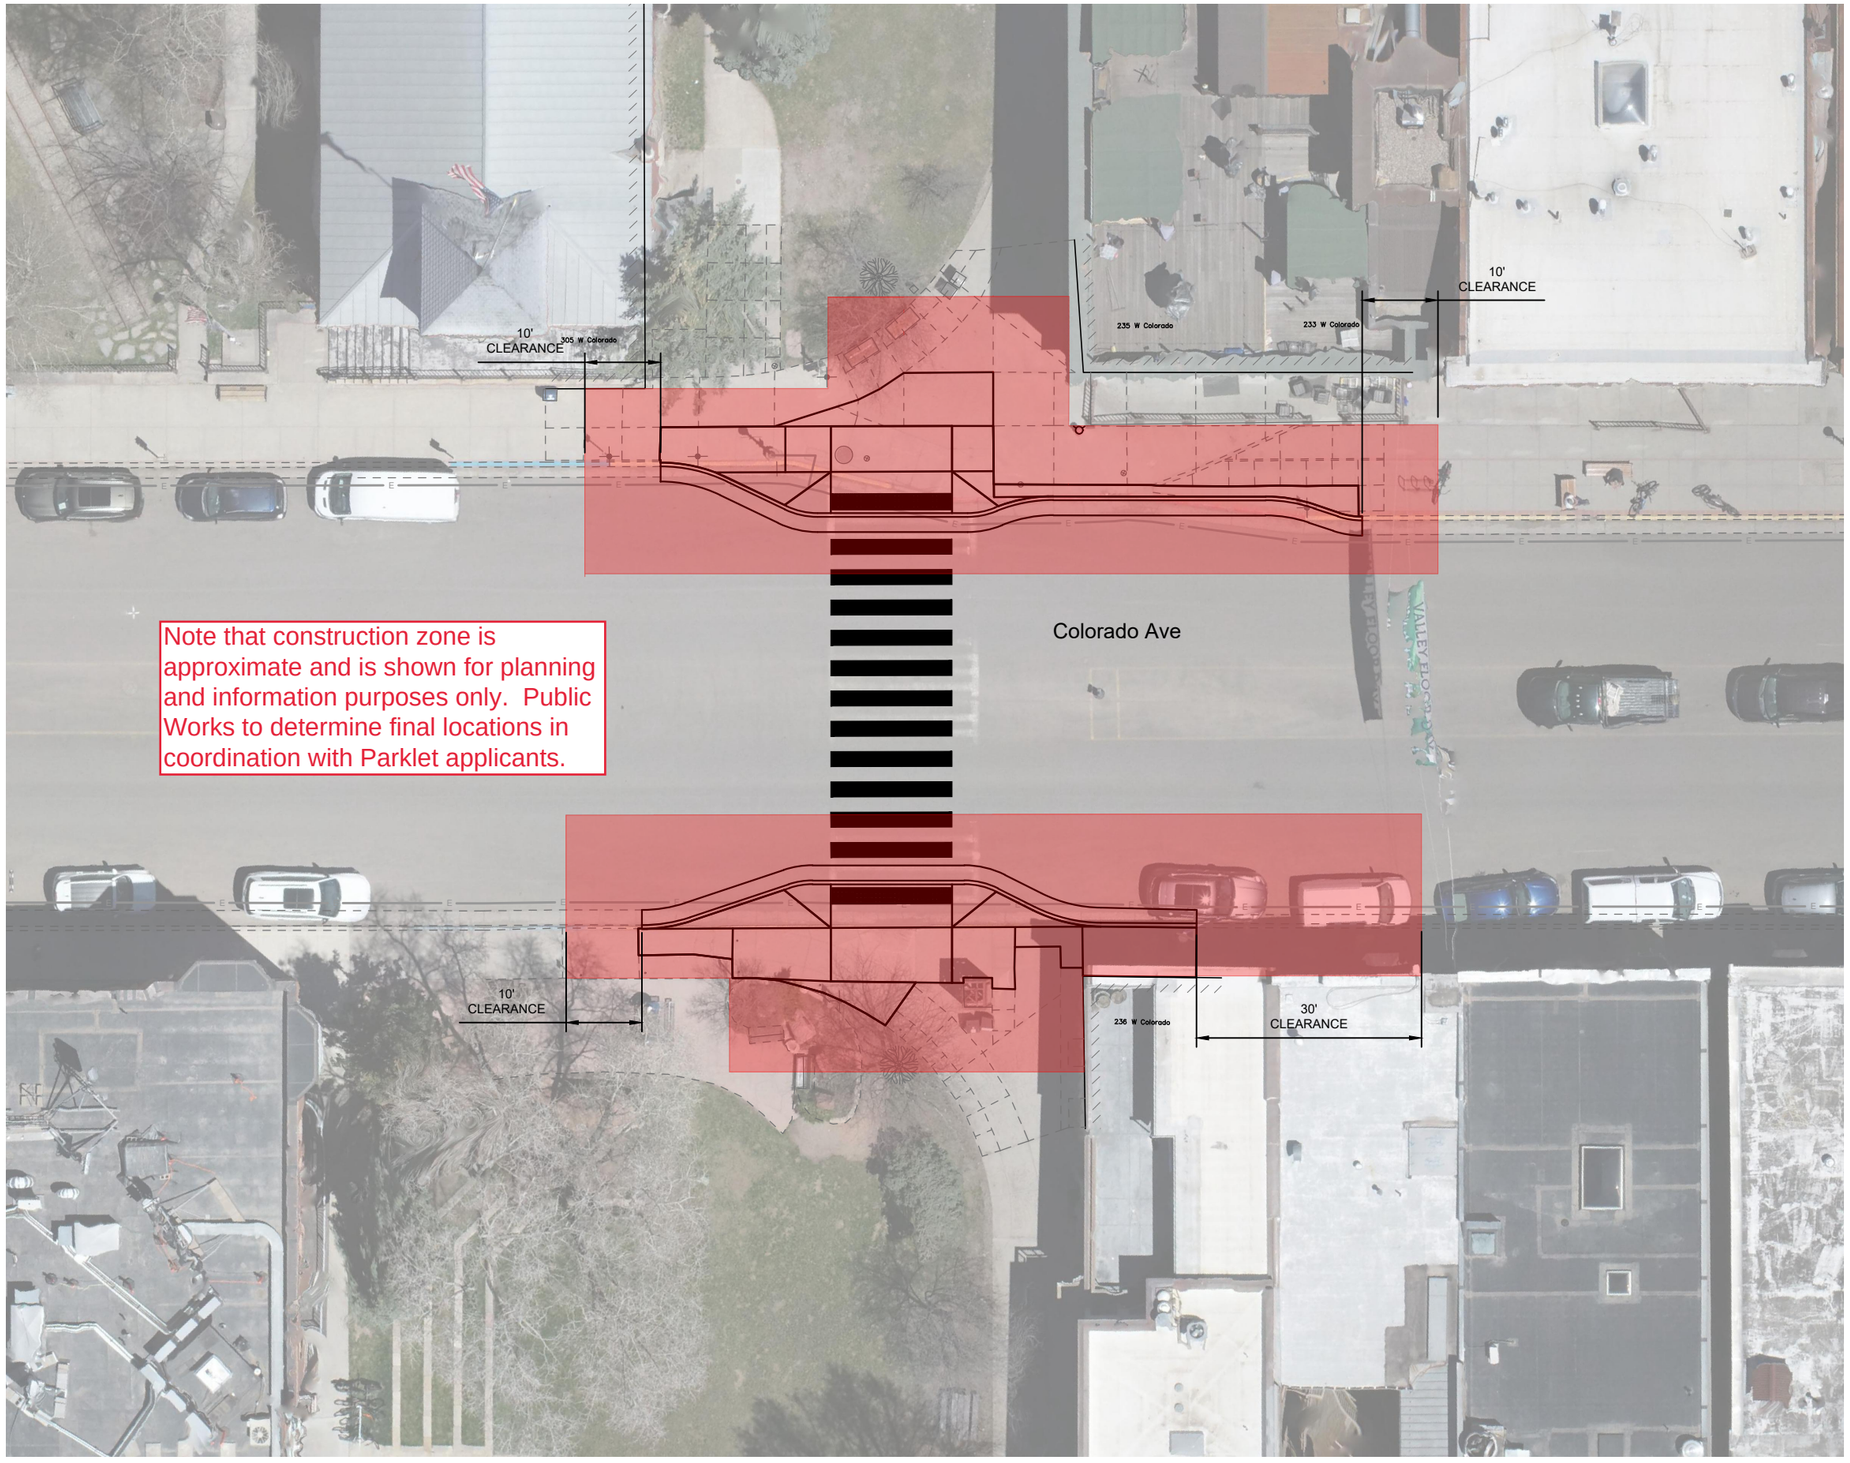

Note that construction zone is approximate and is shown for planning and information purposes only. Public Works to determine final locations in coordination with Parklet applicants.

LEGEND

CONSTRUCTION ZONE OFF LIMITS : FOR PARKLETS

N

10 0 10 20
SCALE FEET

KLJ

NO.	DATE	REVISION

DRAFTED
SAM
REVIEWED
JR
PROJECT NUMBER
2304-00116
ISSUE DATE
01/2025

COLORADO AVENUE RAMP REPLACEMENT

TOWN OF TELLURIDE
TELLURIDE, CO

PARKLET PLANNING

SHEET
2

Jan 31, 2025 - 1:37pm - K:\Projects\City\CO\Telluride\2304-00116_ColoradoAveRamps\CAD\Drawings\Traffic\2304-00116_TRAF_PARKLETPLANNING.dwg (2 PARKLET - MID-BLOCK (OAK ST))

FOR BID - SEAL FOR THIS DRAWING IS APPLIED TO THE COVER SHEET

© KLJ ENGINEERING LLC 2025

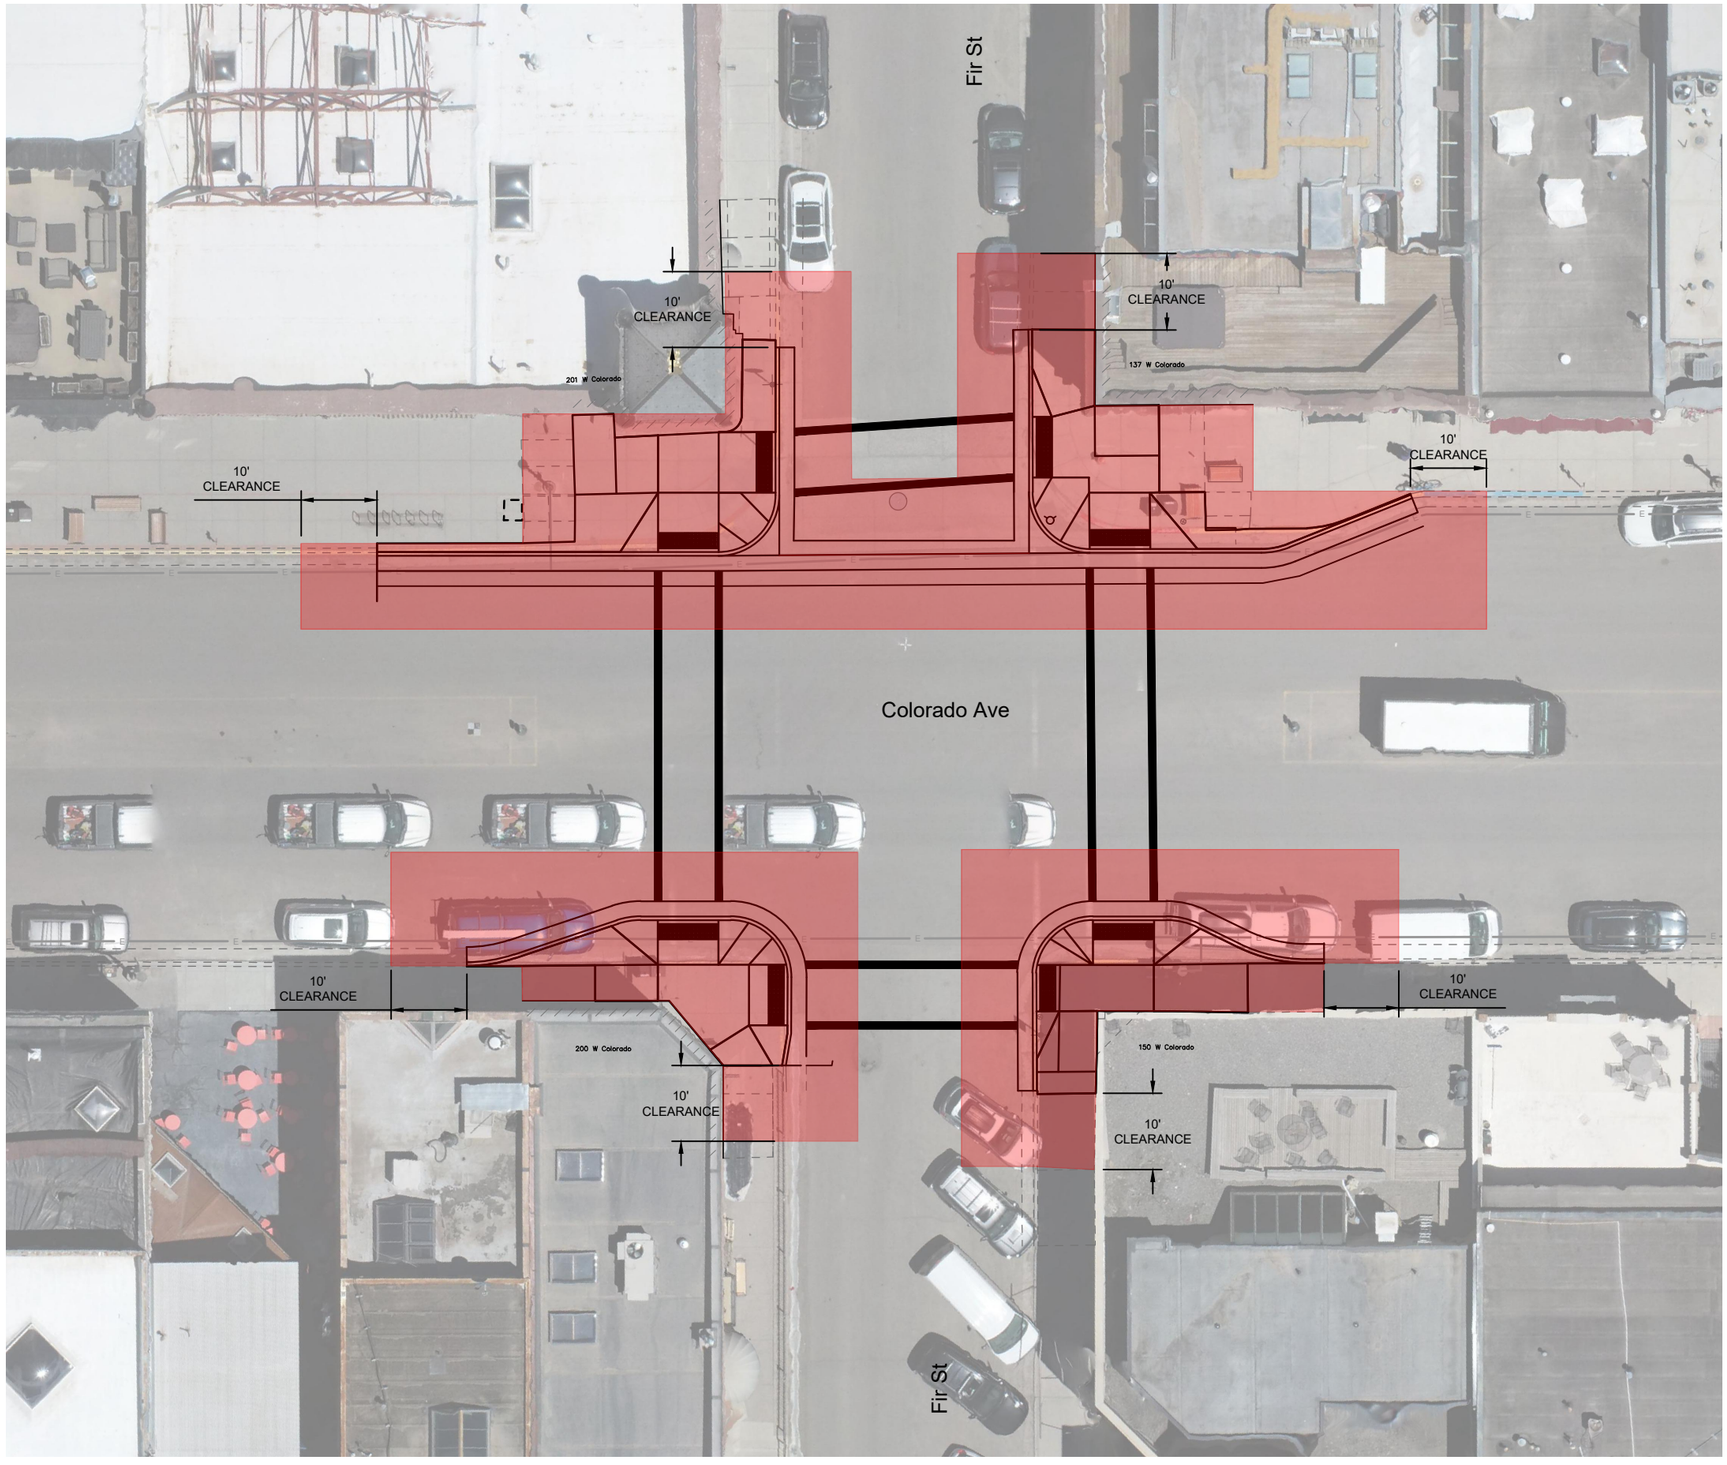

LEGEND

CONSTRUCTION ZONE OFF LIMITS : FOR PARKLETS

Note that construction zone is approximate and is shown for planning and information purposes only. Public Works to determine final locations in coordination with Parklet applicants.

N

10 0 10 20
SCALE FEET

KLJ

REVISION

NO. DATE

DRAFTED
SAM
REVIEWED
JR
PROJECT NUMBER
2304-00116
ISSUE DATE
01/2025

COLORADO AVENUE RAMP REPLACEMENT

TOWN OF TELLURIDE
TELLURIDE, CO

PARKLET PLANNING

SHEET
3

FOR BID - SEAL FOR THIS DRAWING IS APPLIED TO THE COVER SHEET

© KLJ ENGINEERING LLC 2025

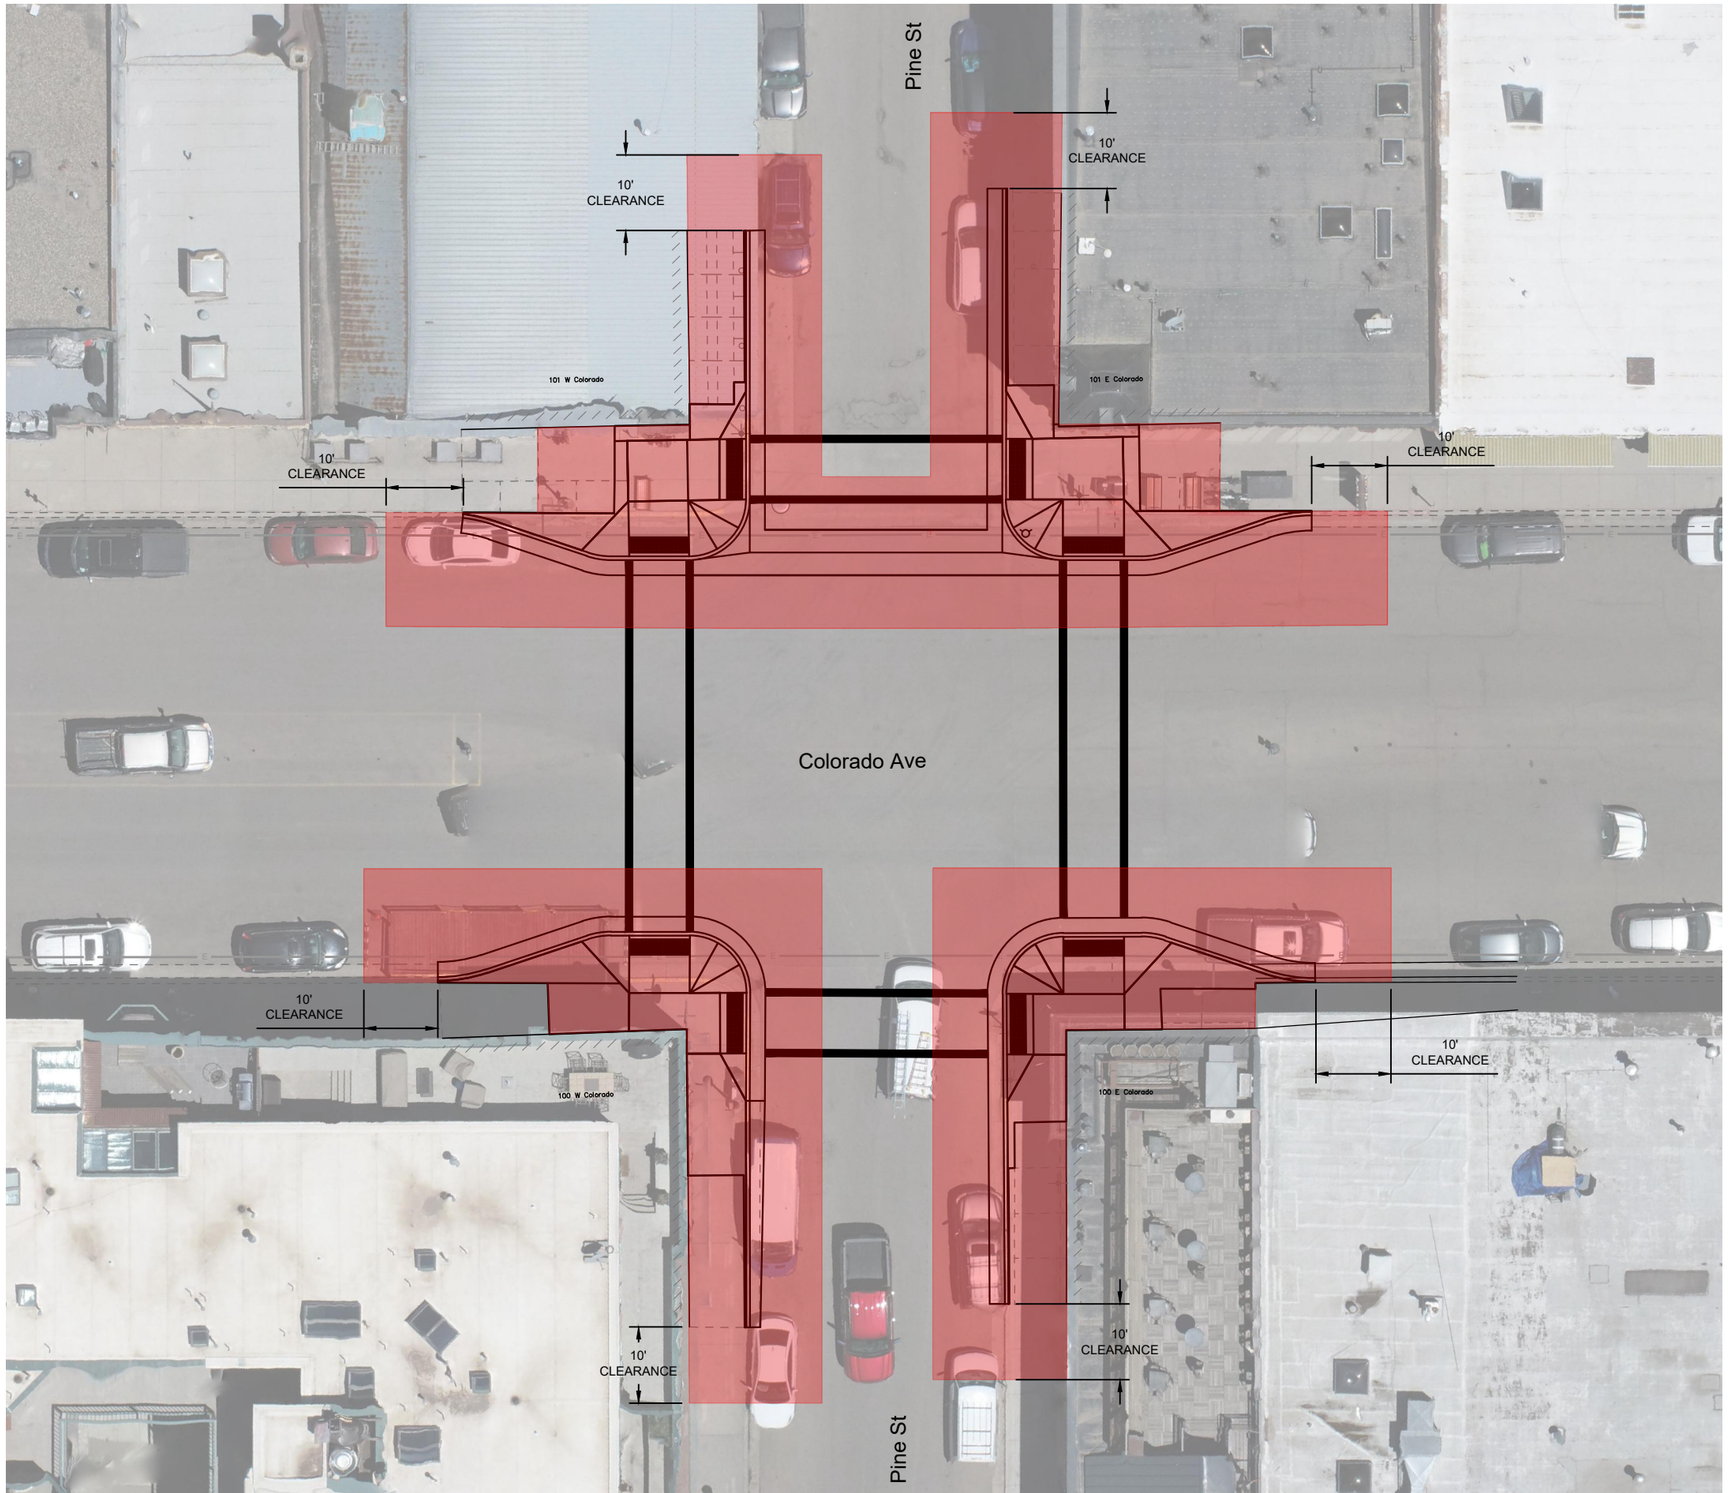

LEGEND

CONSTRUCTION ZONE OFF LIMITS : FOR PARKLETS

Note that construction zone is approximate and is shown for planning and information purposes only. Public Works to determine final locations in coordination with Parklet applicants.

N

10 0 10 20
SCALE FEET

KLJ

NO.	DATE	REVISION

DRAFTED SAM
REVIEWED JR
PROJECT NUMBER 2304-00116
ISSUE DATE 01/2025

COLORADO AVENUE RAMP REPLACEMENT

TOWN OF TELLURIDE
TELLURIDE, CO

PARKLET PLANNING

SHEET 4

FOR BID - SEAL FOR THIS DRAWING IS APPLIED TO THE COVER SHEET

© KLJ ENGINEERING LLC 2025

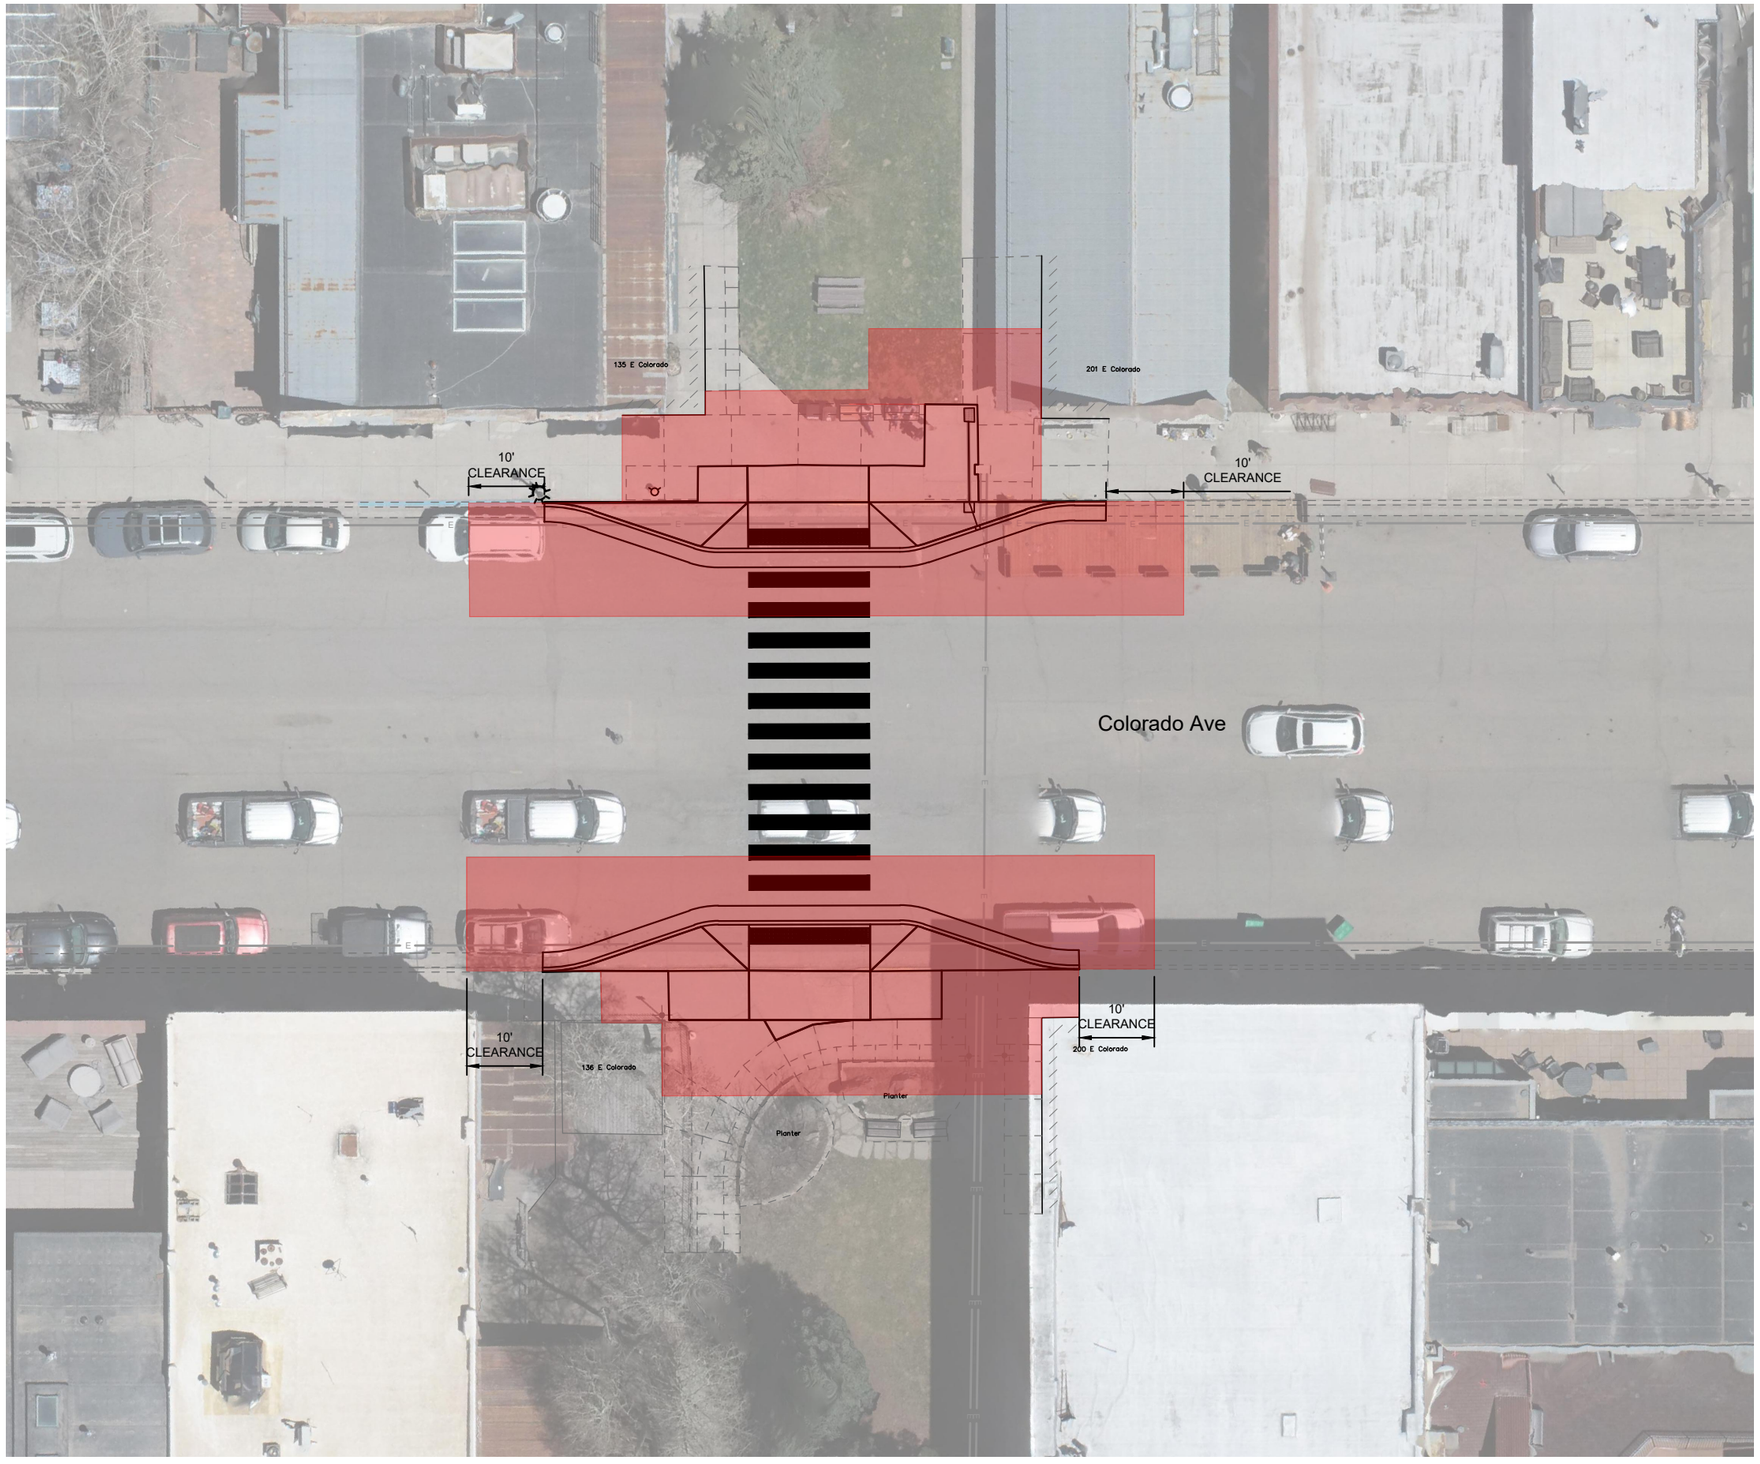

LEGEND

CONSTRUCTION ZONE OFF LIMITS : FOR PARKLETS

Note that construction zone is approximate and is shown for planning and information purposes only. Public Works to determine final locations in coordination with Parklet applicants.

N

10 0 10 20
SCALE FEET

KLJ

NO.	DATE	REVISION

DRAFTED SAM
REVIEWED JR
PROJECT NUMBER 2304-00116
ISSUE DATE 01/2025

COLORADO AVENUE RAMP REPLACEMENT

TOWN OF TELLURIDE
TELLURIDE, CO

PARKLET PLANNING

SHEET 5

FOR BID - SEAL FOR THIS DRAWING IS APPLIED TO THE COVER SHEET

© KLJ ENGINEERING LLC 2025

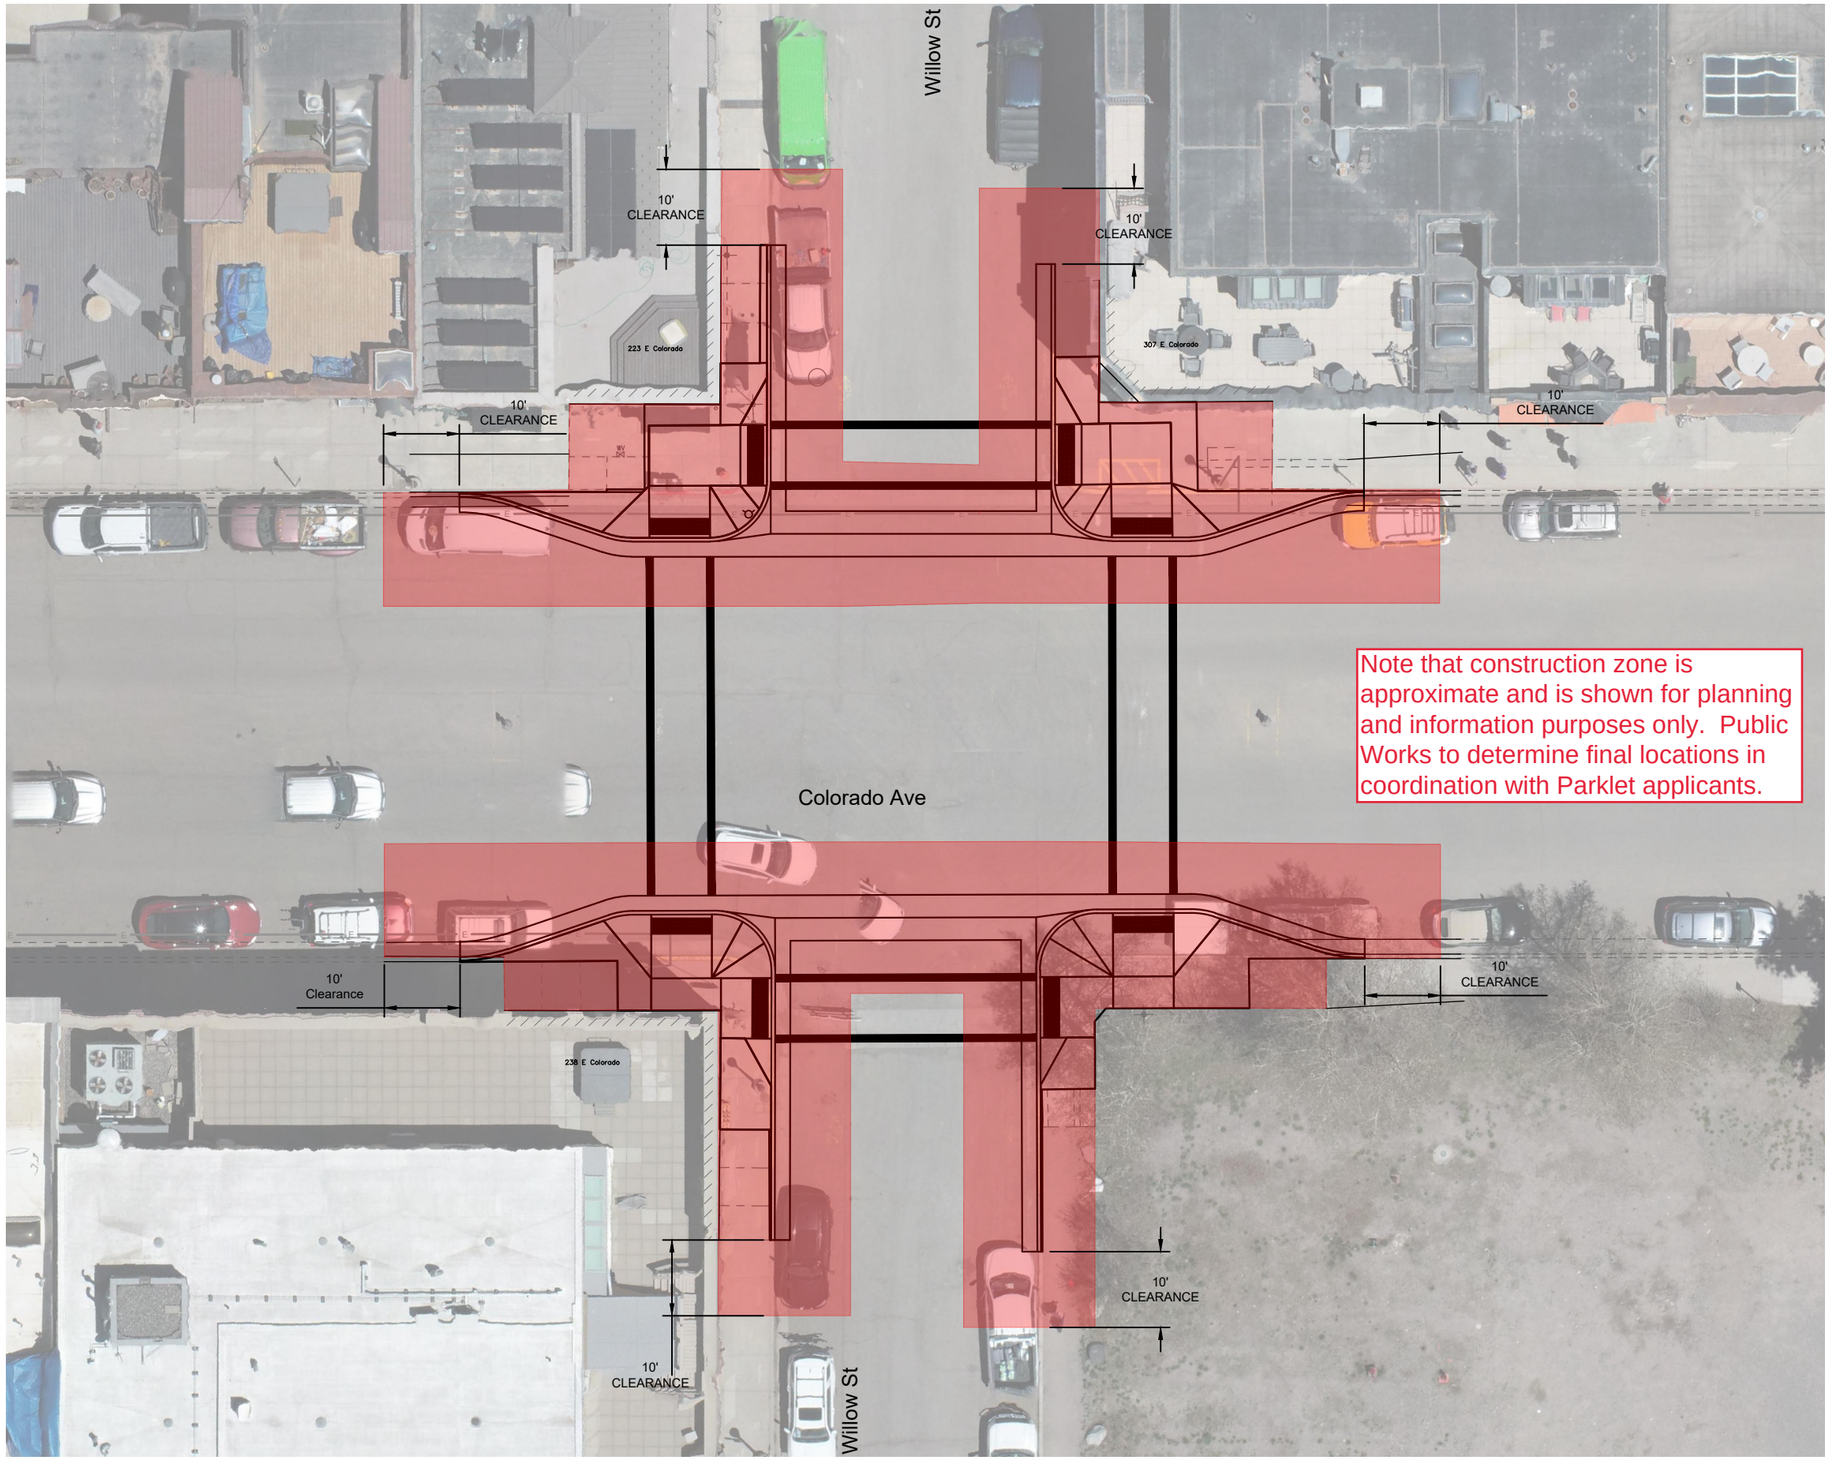

LEGEND

CONSTRUCTION ZONE OFF LIMITS : FOR PARKLETS

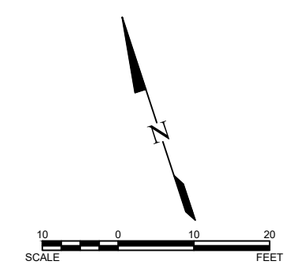

KLJ

NO.	DATE	REVISION

DRAFTED SAM
REVIEWED JR
PROJECT NUMBER 2304-00116
ISSUE DATE 01/2025

COLORADO AVENUE RAMP REPLACEMENT
TOWN OF TELLURIDE
TELLURIDE, CO

PARKLET PLANNING

SHEET 6

FOR BID - SEAL FOR THIS DRAWING IS APPLIED TO THE COVER SHEET

© KLJ ENGINEERING LLC 2025

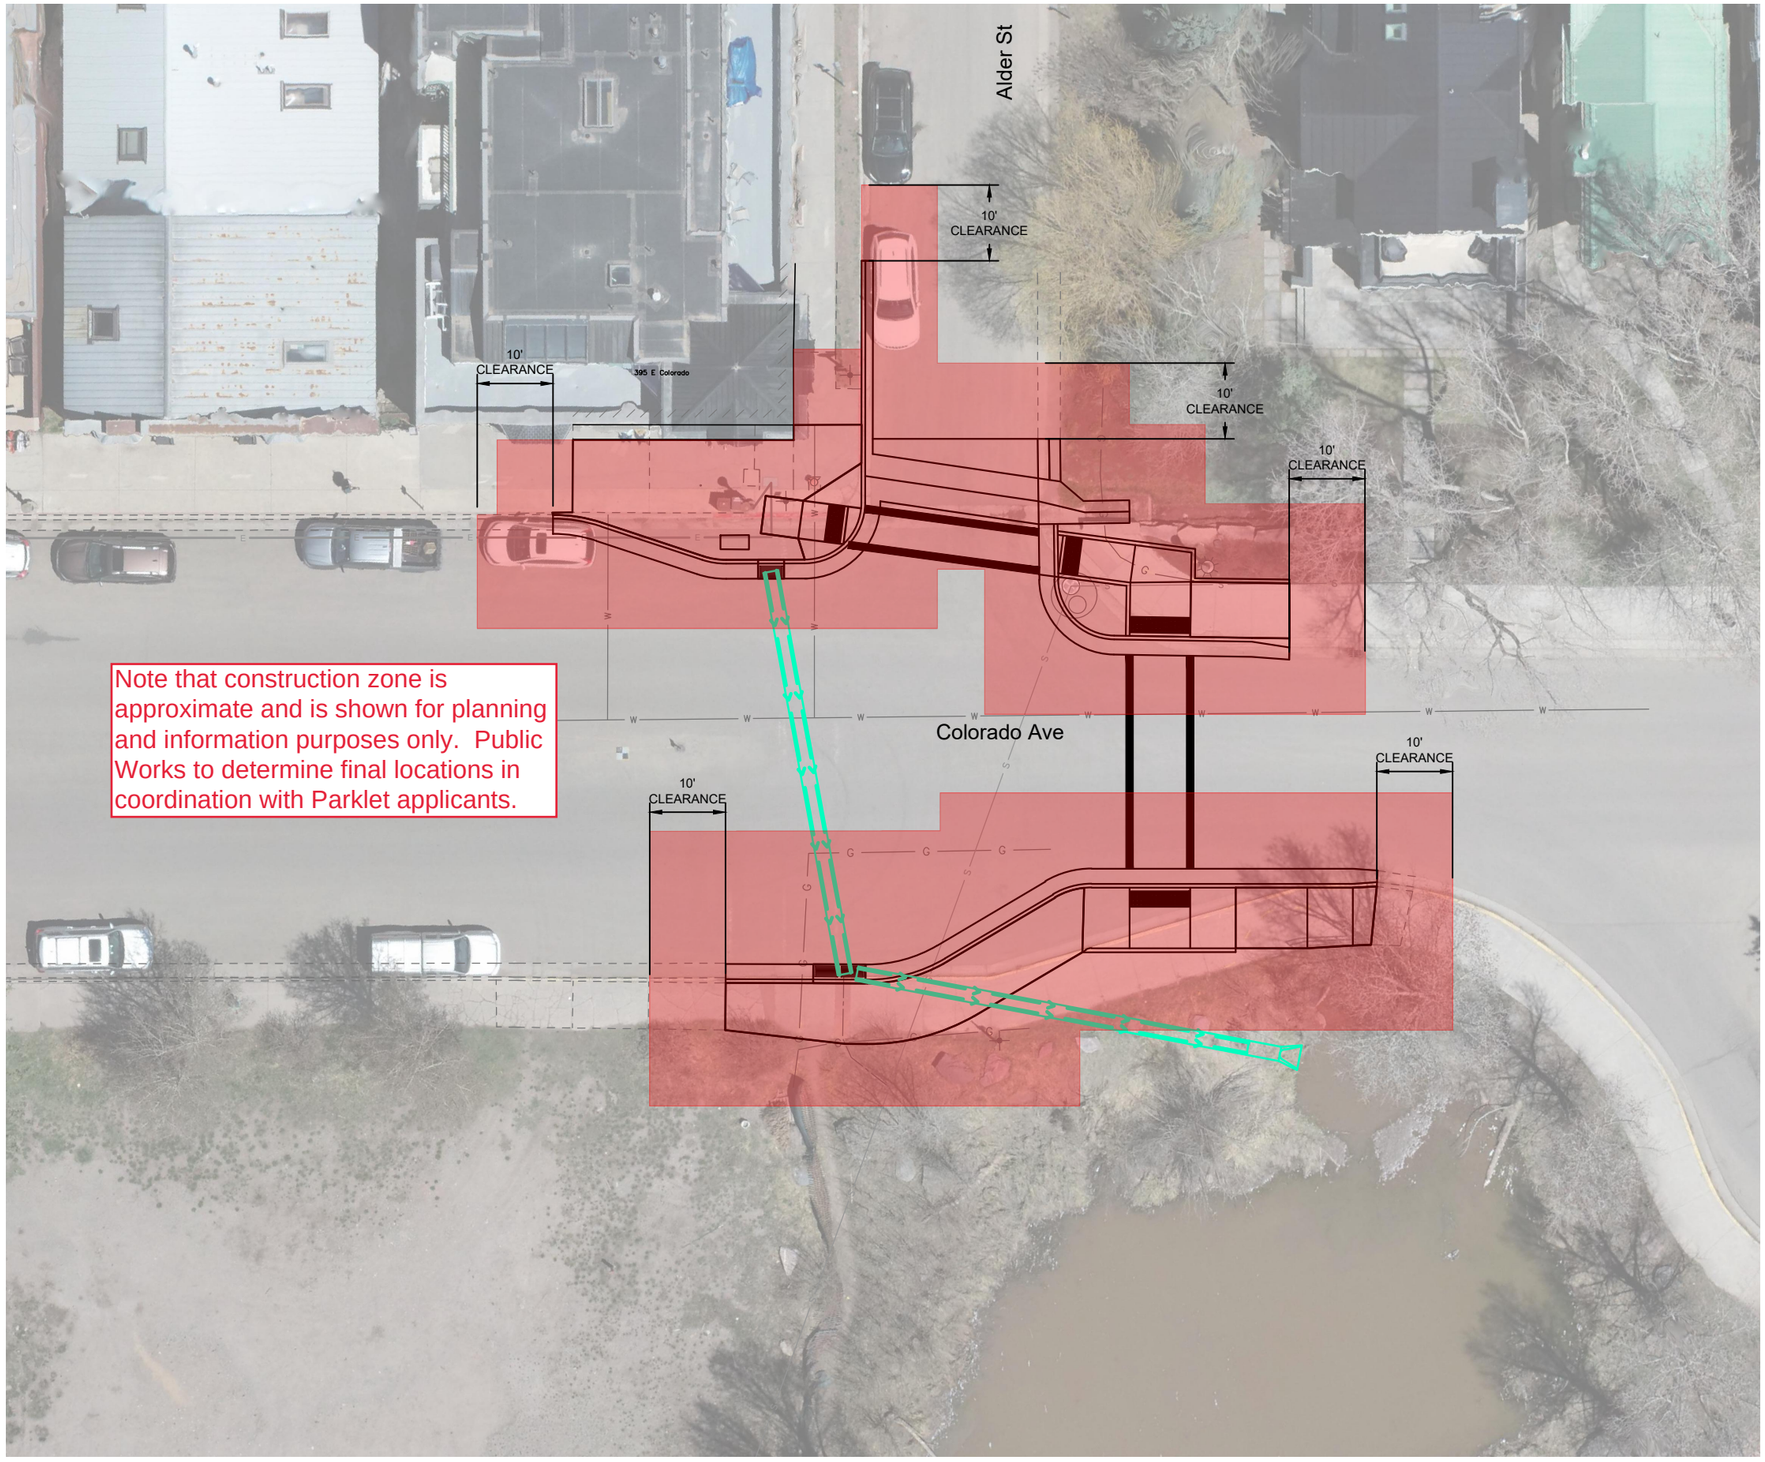

LEGEND

CONSTRUCTION ZONE OFF LIMITS : FOR PARKLETS

N

10 0 10 20
SCALE FEET

KLJ

NO.	DATE	REVISION

DRAFTED SAM
REVIEWED JR
PROJECT NUMBER 2304-00116
ISSUE DATE 01/2025

COLORADO AVENUE RAMP REPLACEMENT

TOWN OF TELLURIDE
TELLURIDE, CO

PARKLET PLANNING

SHEET 7

FOR BID - SEAL FOR THIS DRAWING IS APPLIED TO THE COVER SHEET

© KLJ ENGINEERING LLC 2025