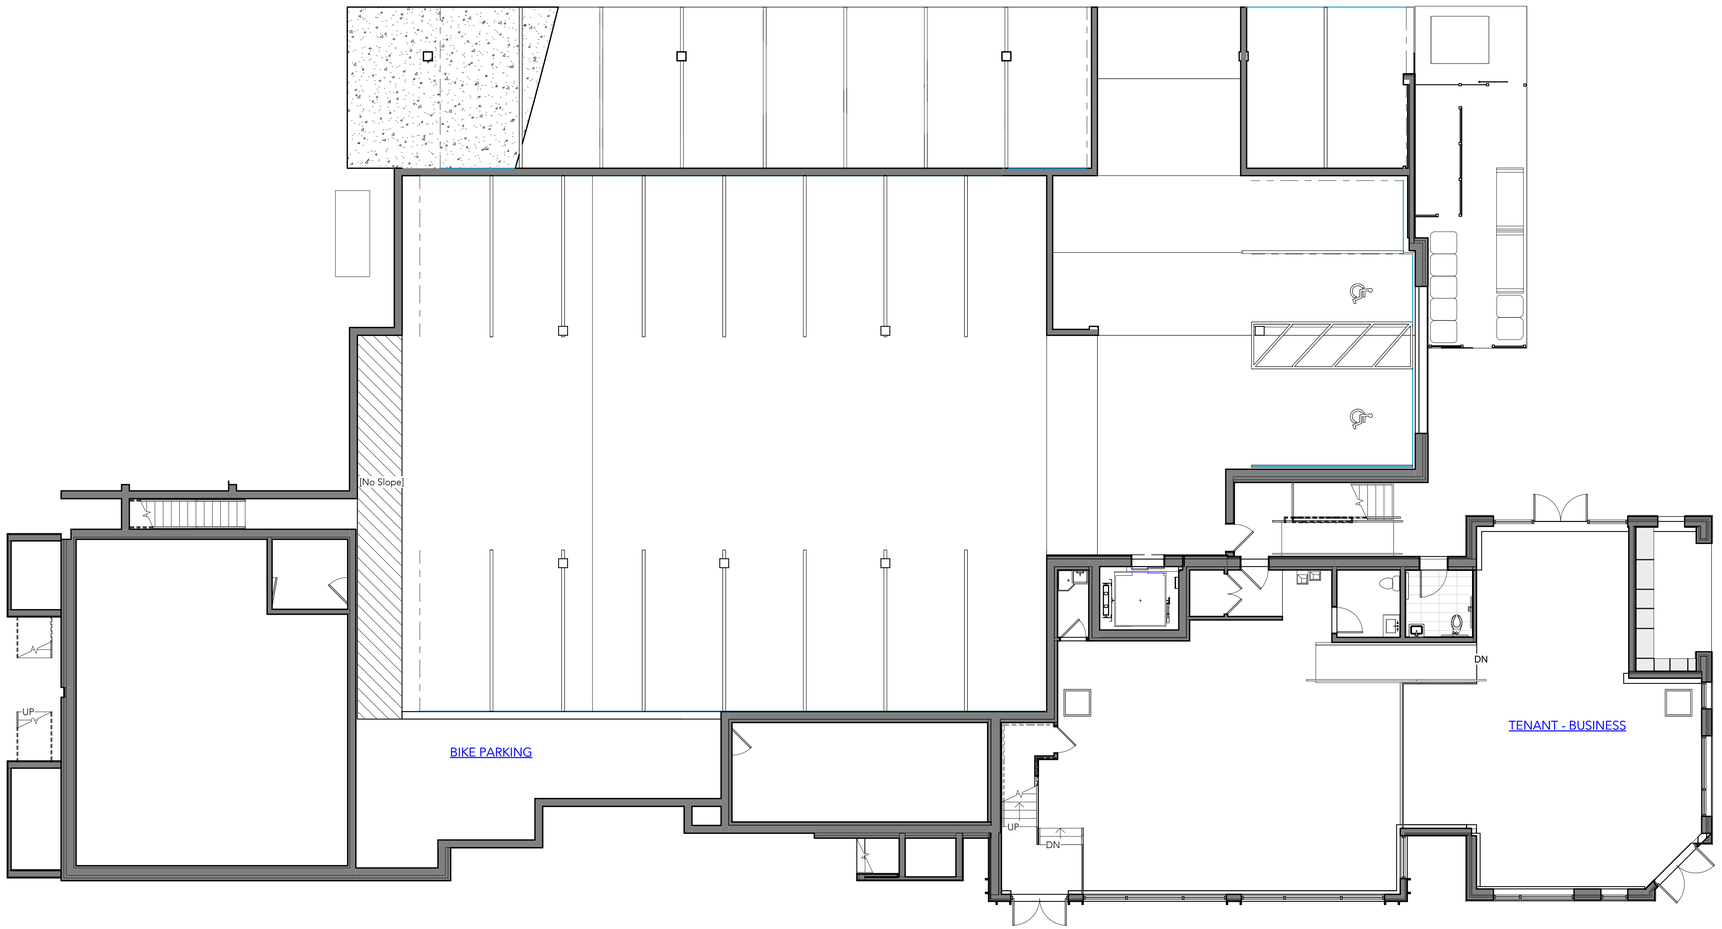

PRESENTATION FLOOR PLAN - LEVEL 0 | 1/8" = 1'-0"

VOO DOO AFFORDABLE HOUSING

CCY ARCHITECTS

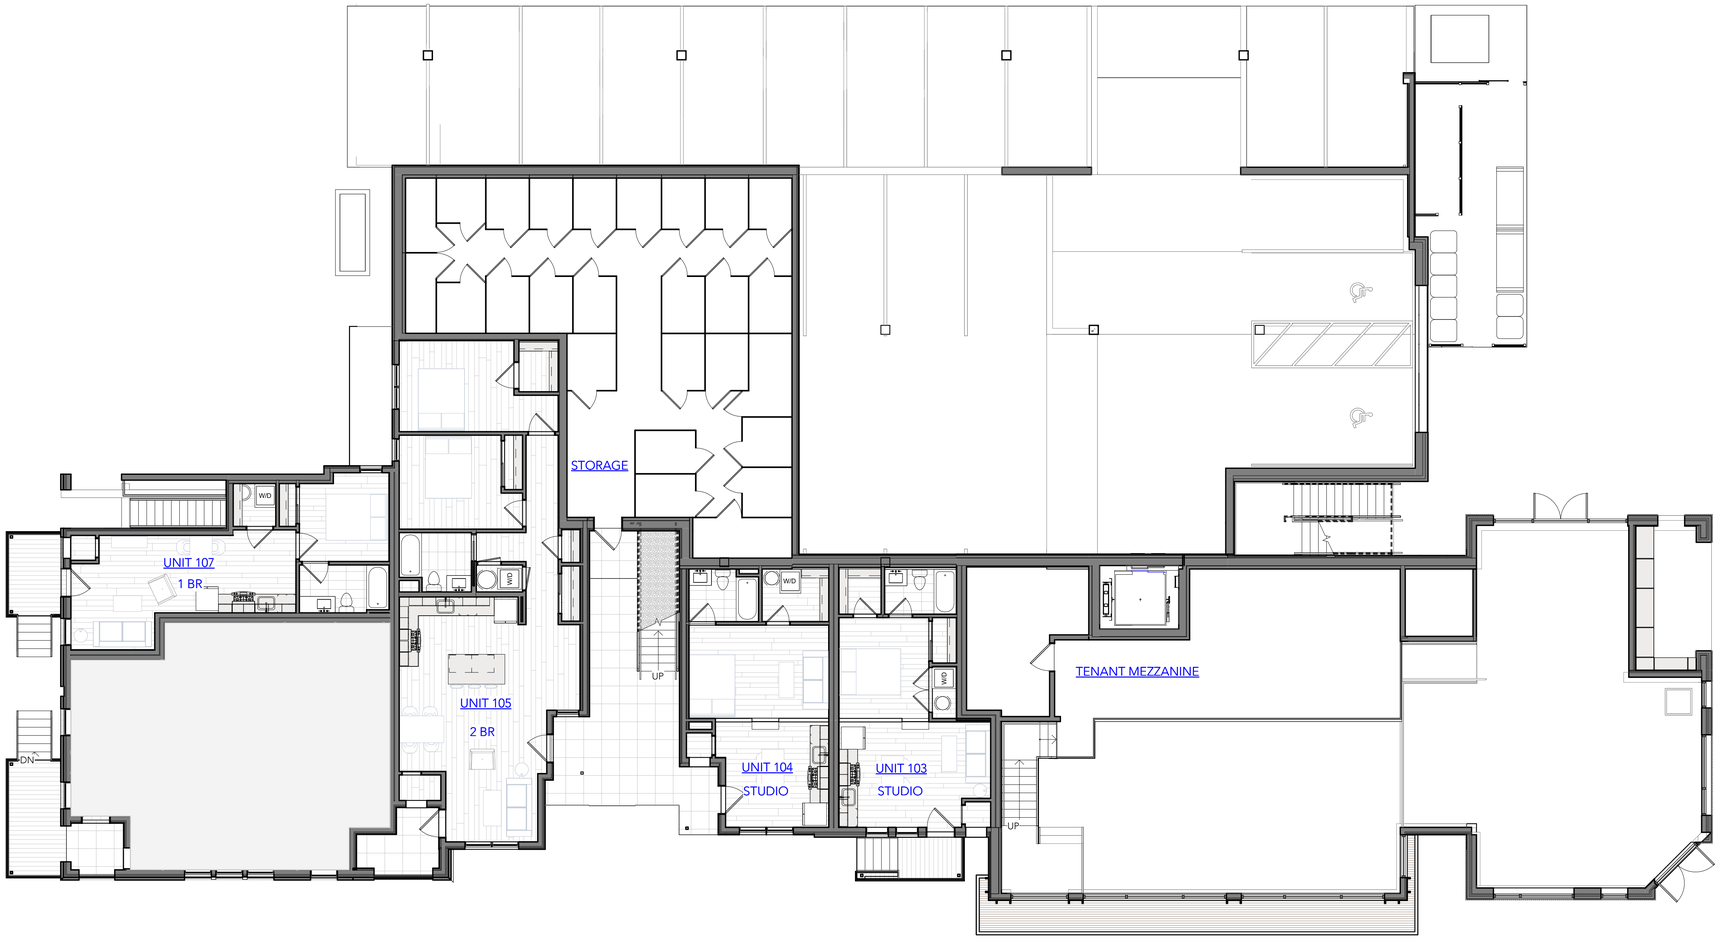

PRESENTATION FLOOR PLAN - LEVEL 1

VOO DOO AFFORDABLE HOUSING

1/8" = 1'-0"

CCY ARCHITECTS

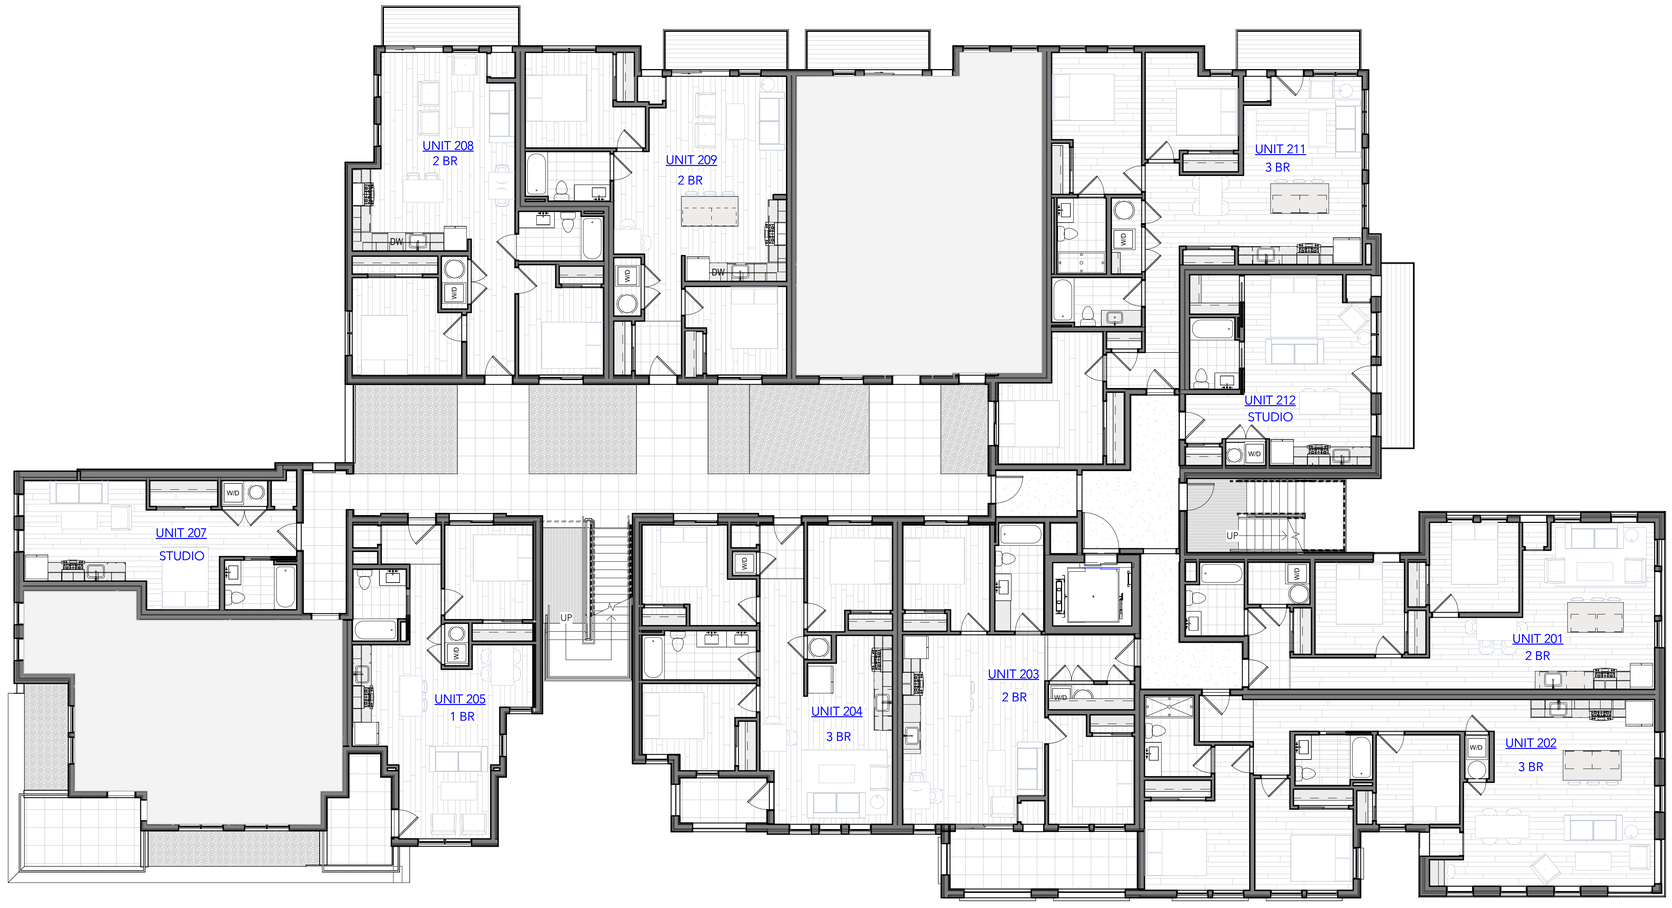

PRESENTATION FLOOR PLAN - LEVEL 2 | 1/8" = 1'-0"

VOO DOO AFFORDABLE HOUSING

CCY ARCHITECTS

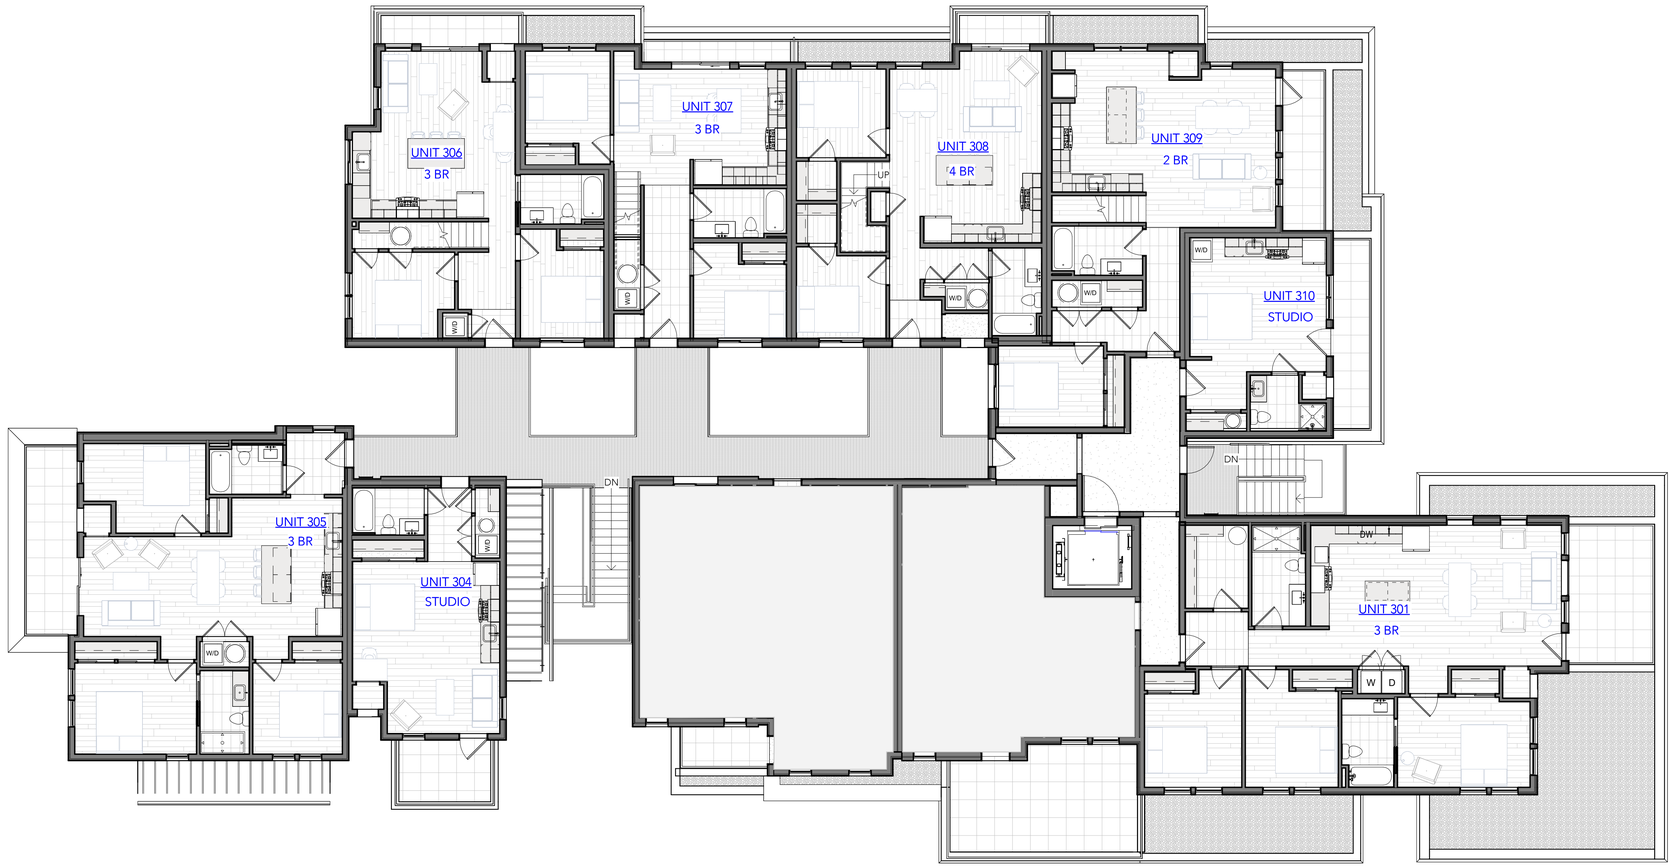

PRESENTATION FLOOR PLAN - LEVEL 3

1/8" = 1'-0"

VOO DOO AFFORDABLE HOUSING

CCY ARCHITECTS

PRESENTATION FLOOR PLAN - LEVEL 3
LOFT
VOO DOO AFFORDABLE HOUSING

1/8" = 1'-0"

CCY ARCHITECTS